Two columns on grid A relocated.(A2,A3.)
All columns on grid B have been removed,
except a column remains at grid B7.
Column at grid B1 removed.
Column at grid C2 removed,
column at grid C3 relocated.

Relocated columns.

Removed columns.

DIMENSIONS IN MILLIMETRES DO NOT SCALE

ANNEXURE C

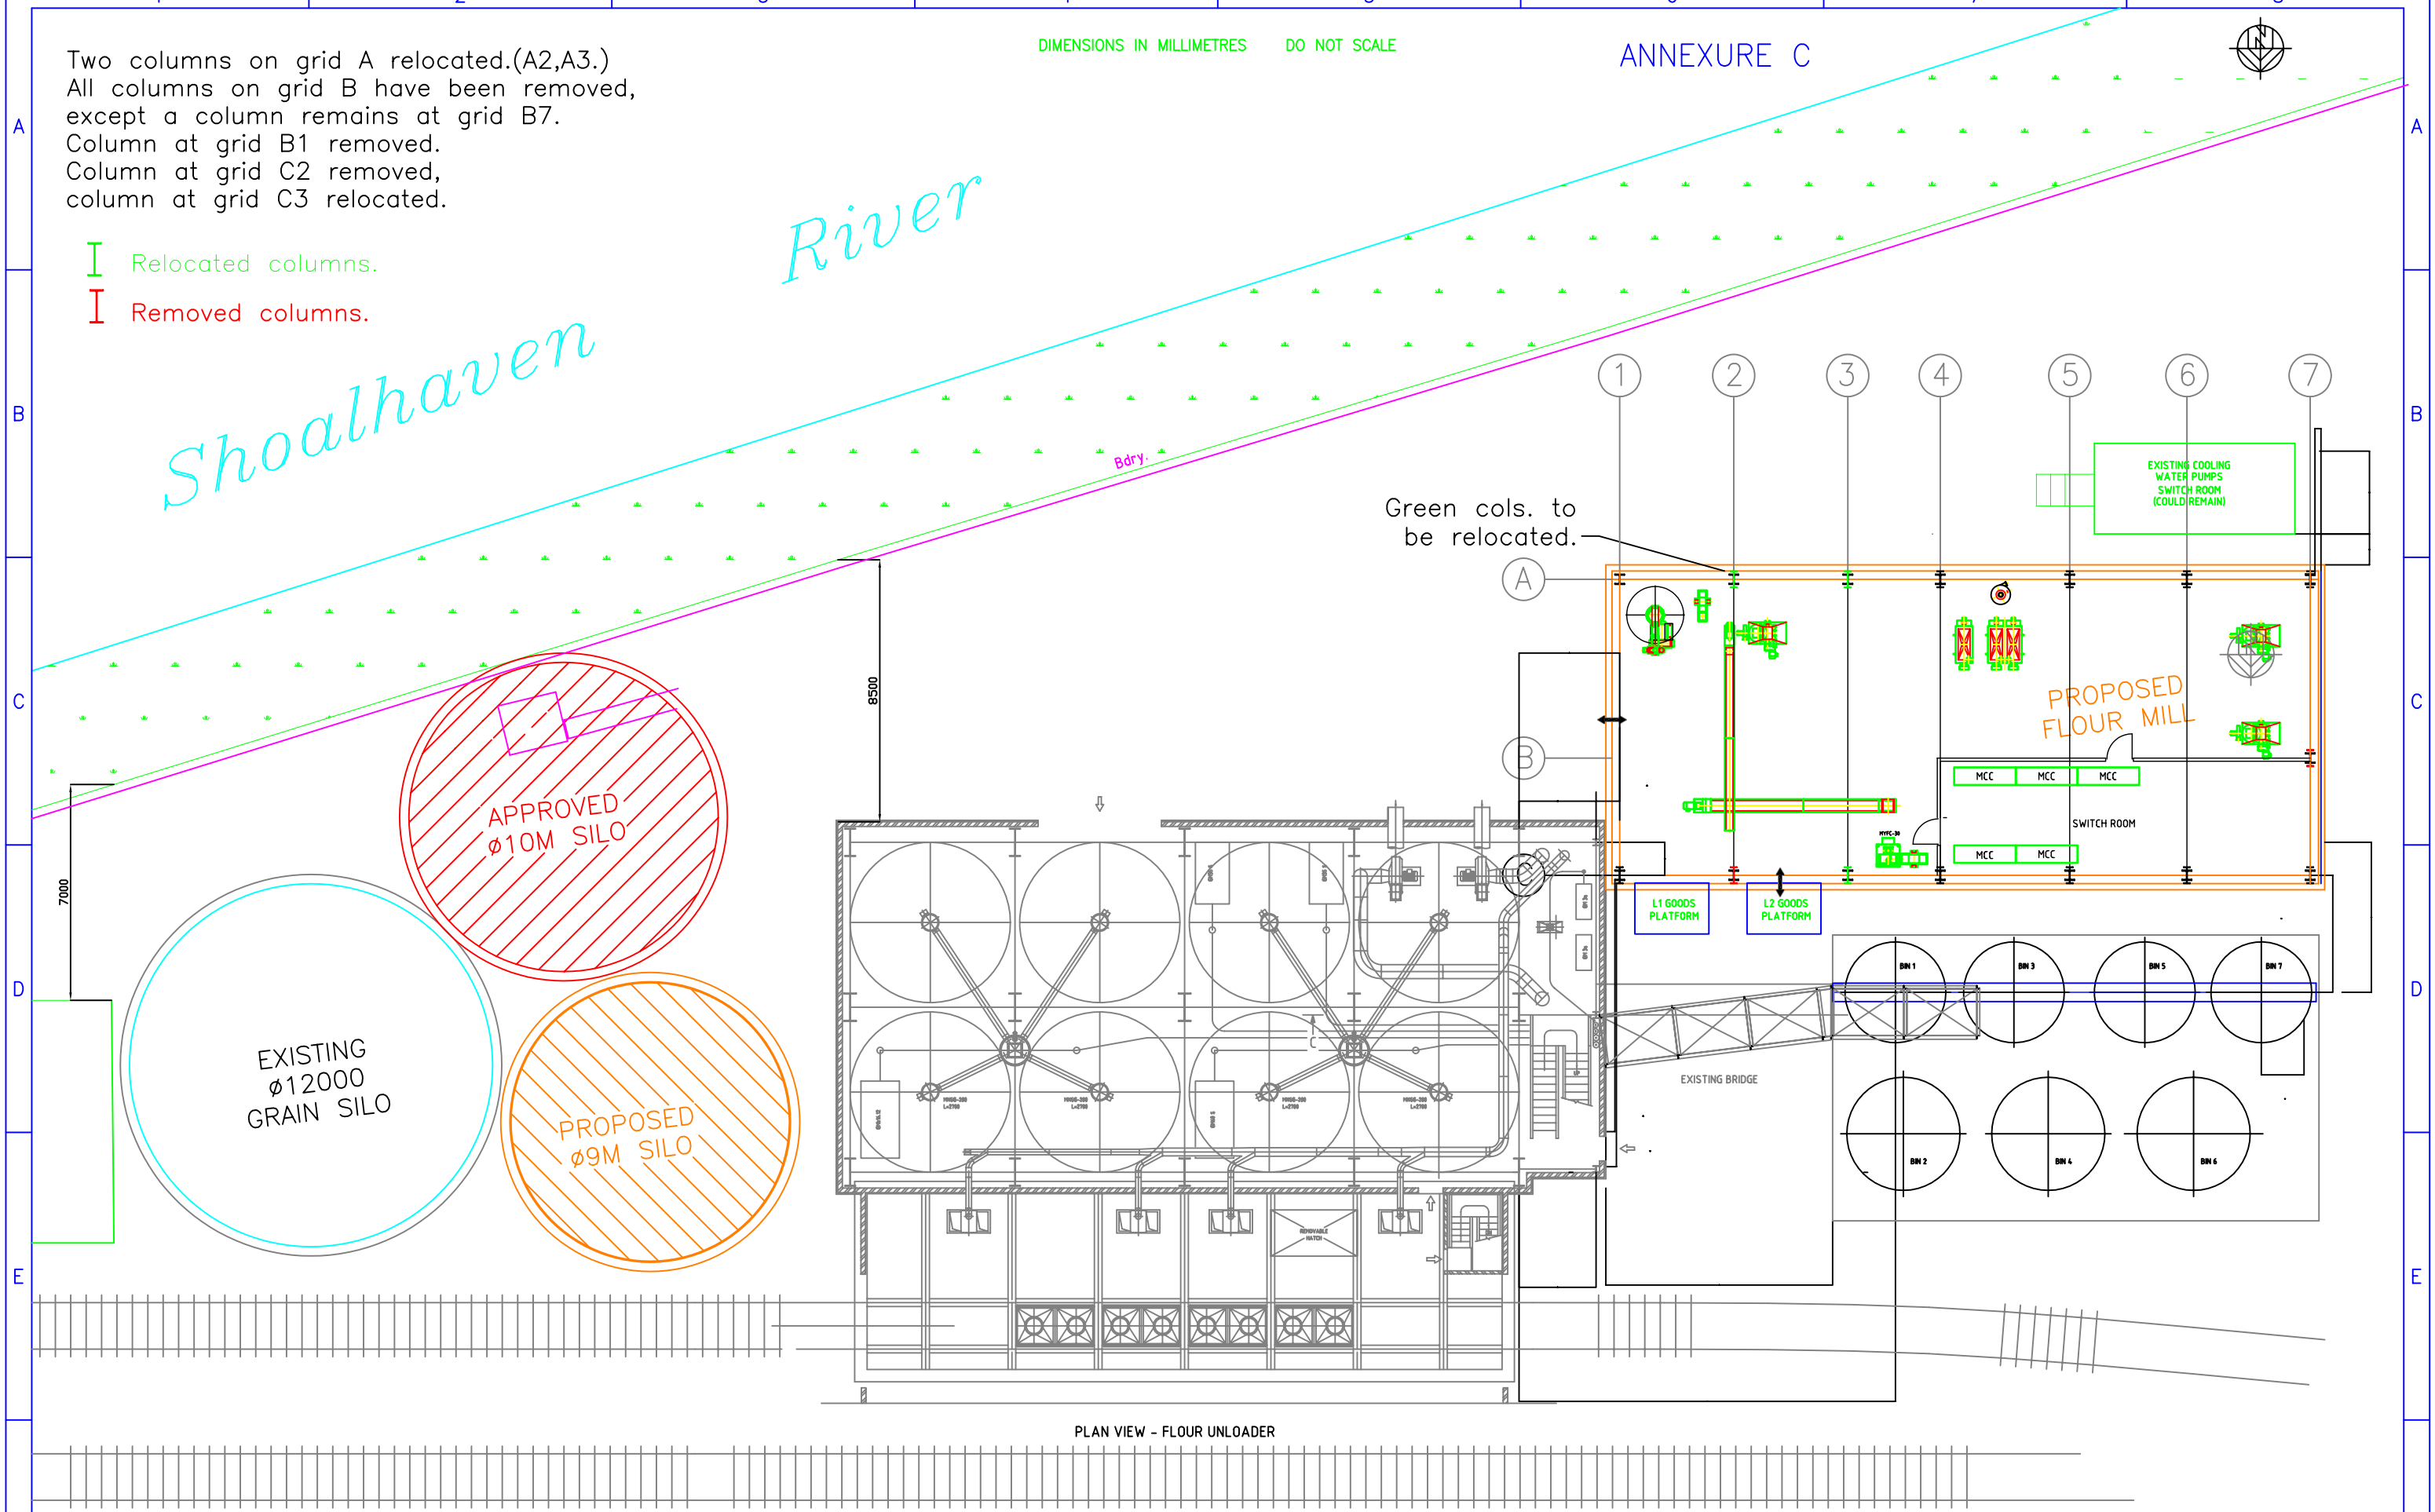

PLAN VIEW - FLOUR UNLOADER

ISS	DATE	ZONE	CHANGE AMENDMENTS	BY	CKD
1	21-11-06	A L L	Draft.	Paul	Greg M.

MANILDRA GROUP

100% AUSTRALIAN

DRAWN	P.J.C.	TOLERANCES	
TRACED	---	LINEAR	±.2
CHECKED		ANGULAR	±.5°
APPROVED		FINISH	PAINT
DRG PRACTICE	AS1100	MATERIAL	NA

TITLE MANILDRA GROUP.NOWRA.
PROPOSED FLOUR MILL
PLAN.PREFERED OPTION.

SIZE	SCALES	SHT
A3	1:200	

ISSUE 1 2 3 4 5 6

DRG № MAN69-102